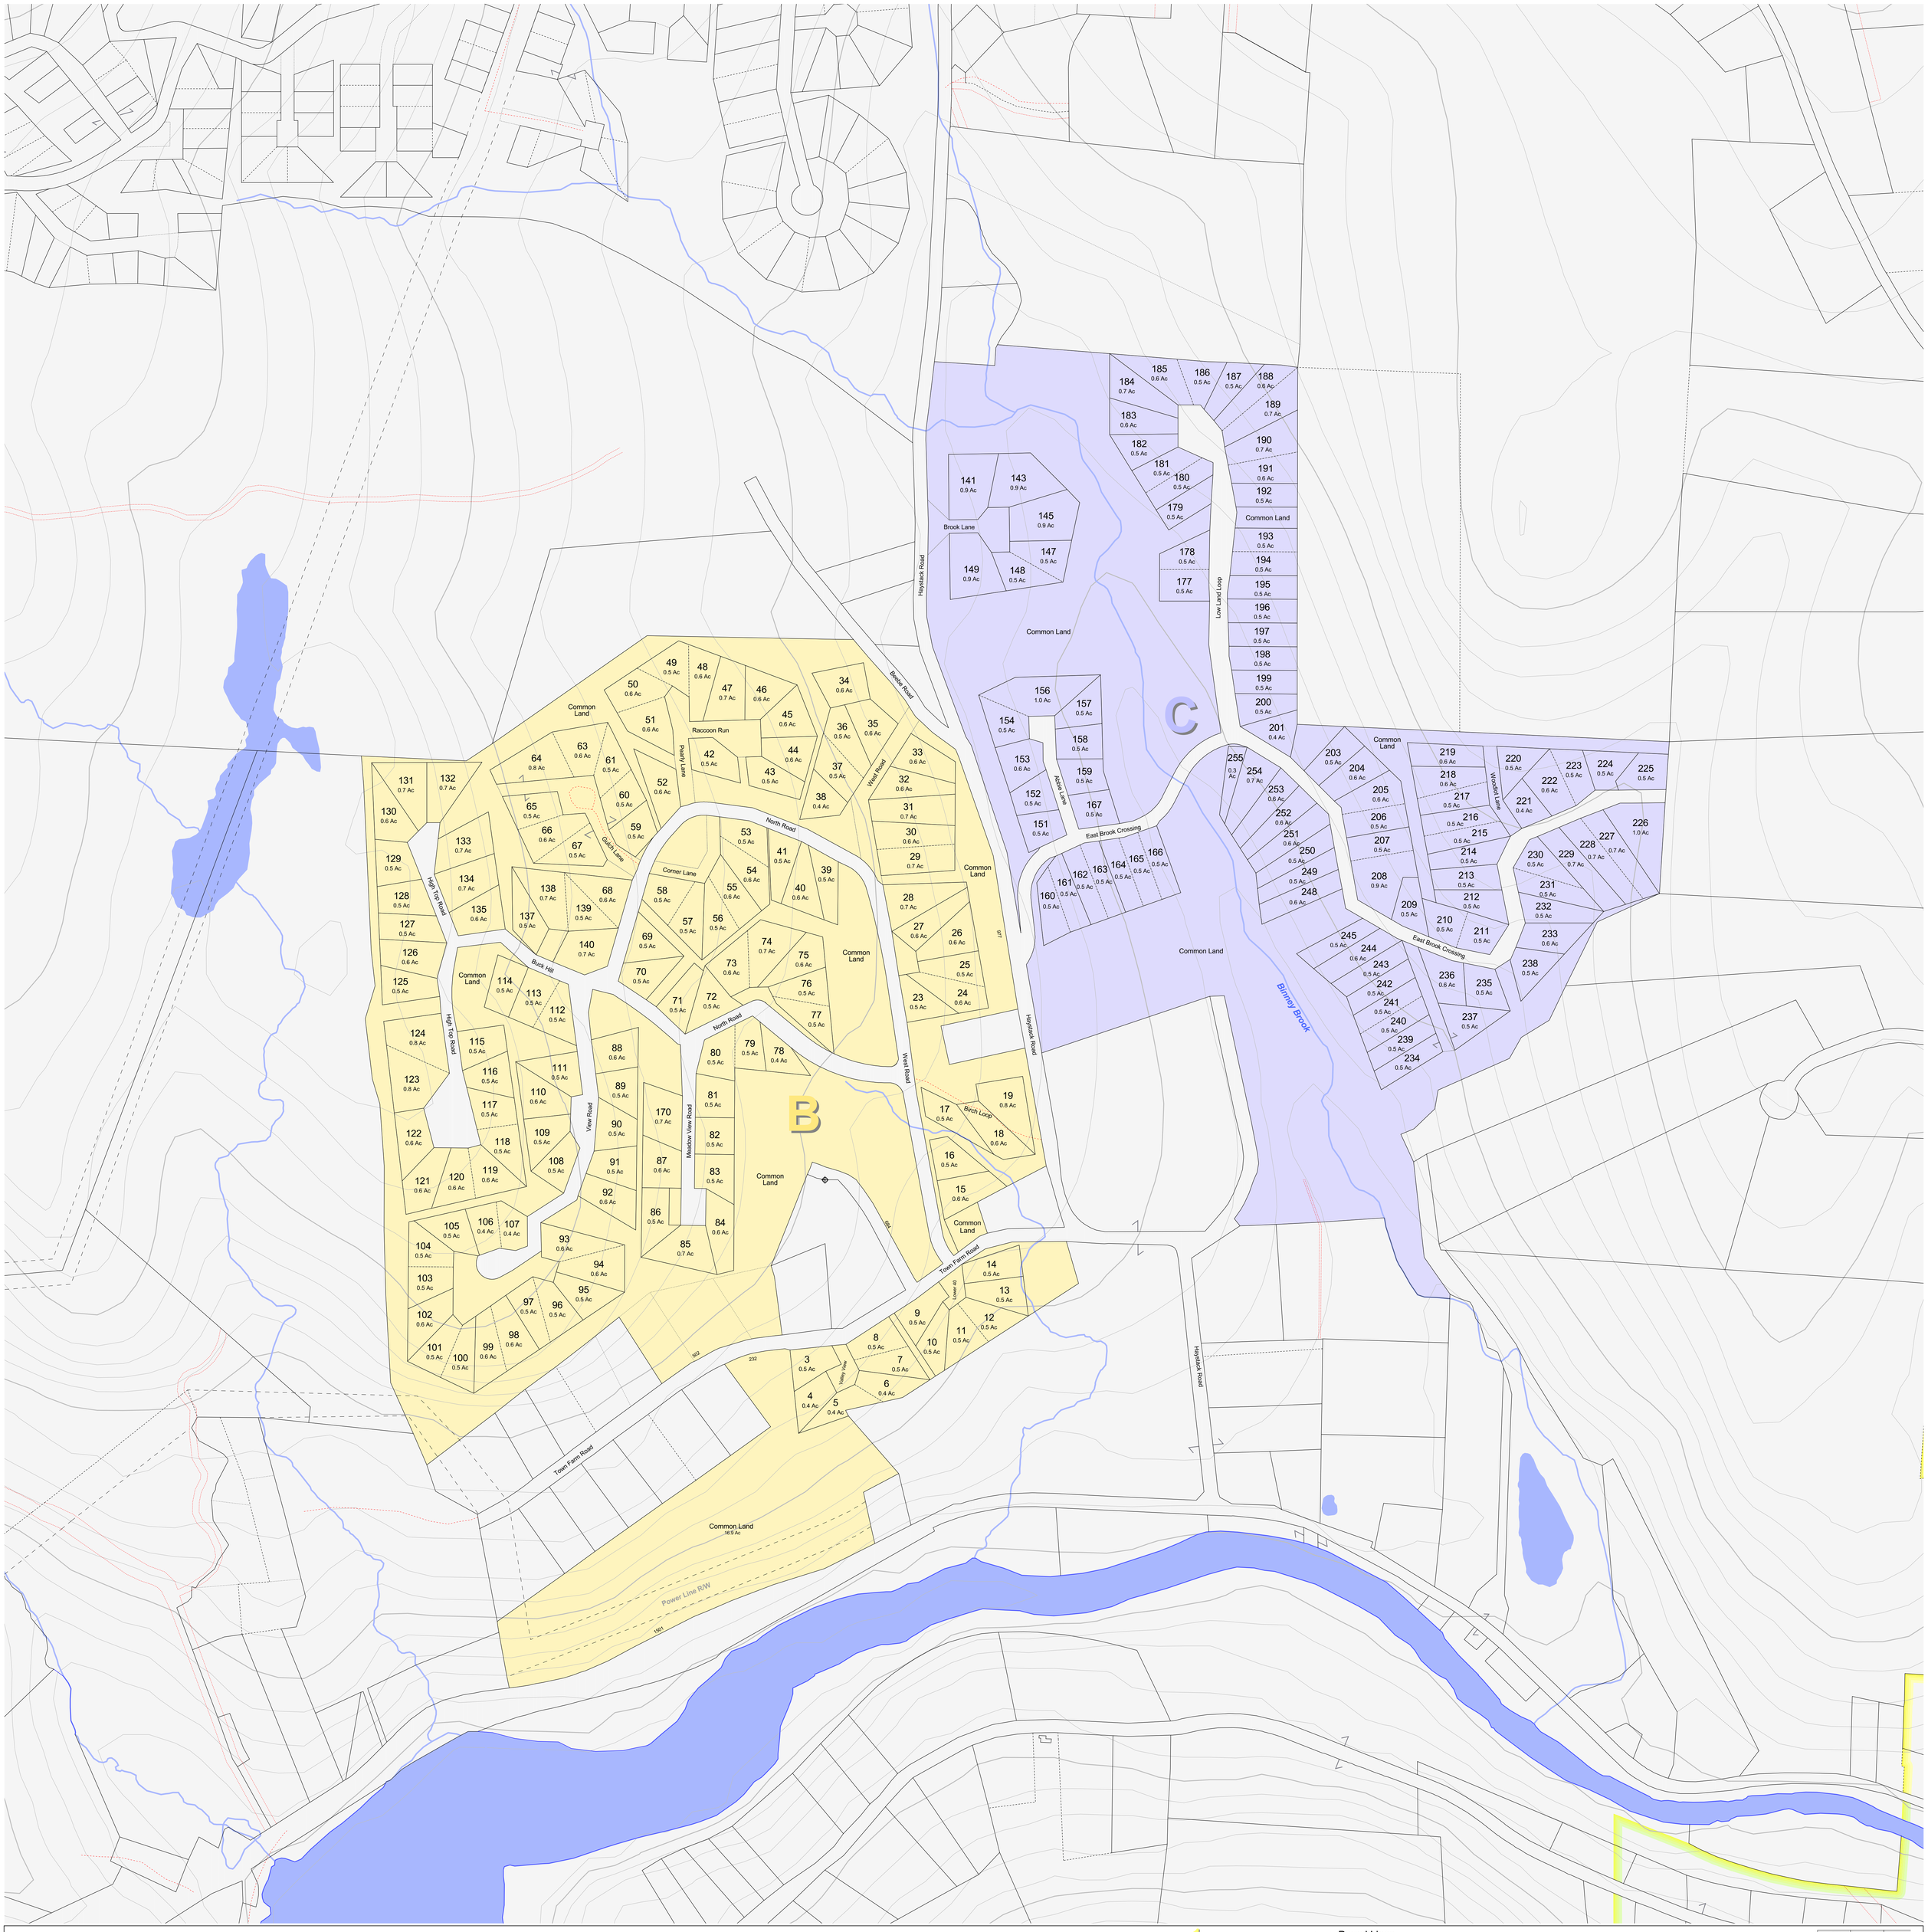

Disclaimer:
Cartographic Technologies, Inc. (CTI) assumes no liability as to the sufficiency, accuracy, or the user's interpretation of the data delineated hereon.

Cartographic Technologies, Inc.
GIS • Tax Mapping • Programming
P.O. Box 992 Putney, VT 05346 (802) 257-7823

Current to April 1 2015 Wilmington, VT

Map Scale 1:2,500
1 inch equals 208.4 feet
1/2 inch square equals 1/4 acre

This map is for assessment purposes only. It is not to be used for description, conveyance, or determination of legal title.

0 200 400 600 800 1000 1200 1400 Feet
0 0.05 0.1 0.15 0.2 0.25 Miles
0 50 100 150 200 250 300 350 400 Meters

Acreage
A Deeded
AS Surveyed
AC Calculated
Ac GIS Calculated

1 Block Number
42 Parcel Number
32.2 Parcel Acreage
150 Road Frontage
1 Sublot Number
Leader Lines
Sheet Corners
Brooks & Streams
Parcel Lines
Parcel Line - Common Ownership
Lot Subdivision
Land Hook (Common Ownership)
Private Right-of-Way
Private Road
Town Line
Match Line
20' Contour

N W E S

Map Sheet
Chimney Hill South
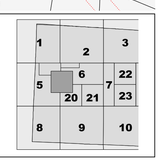
Sections
B and C