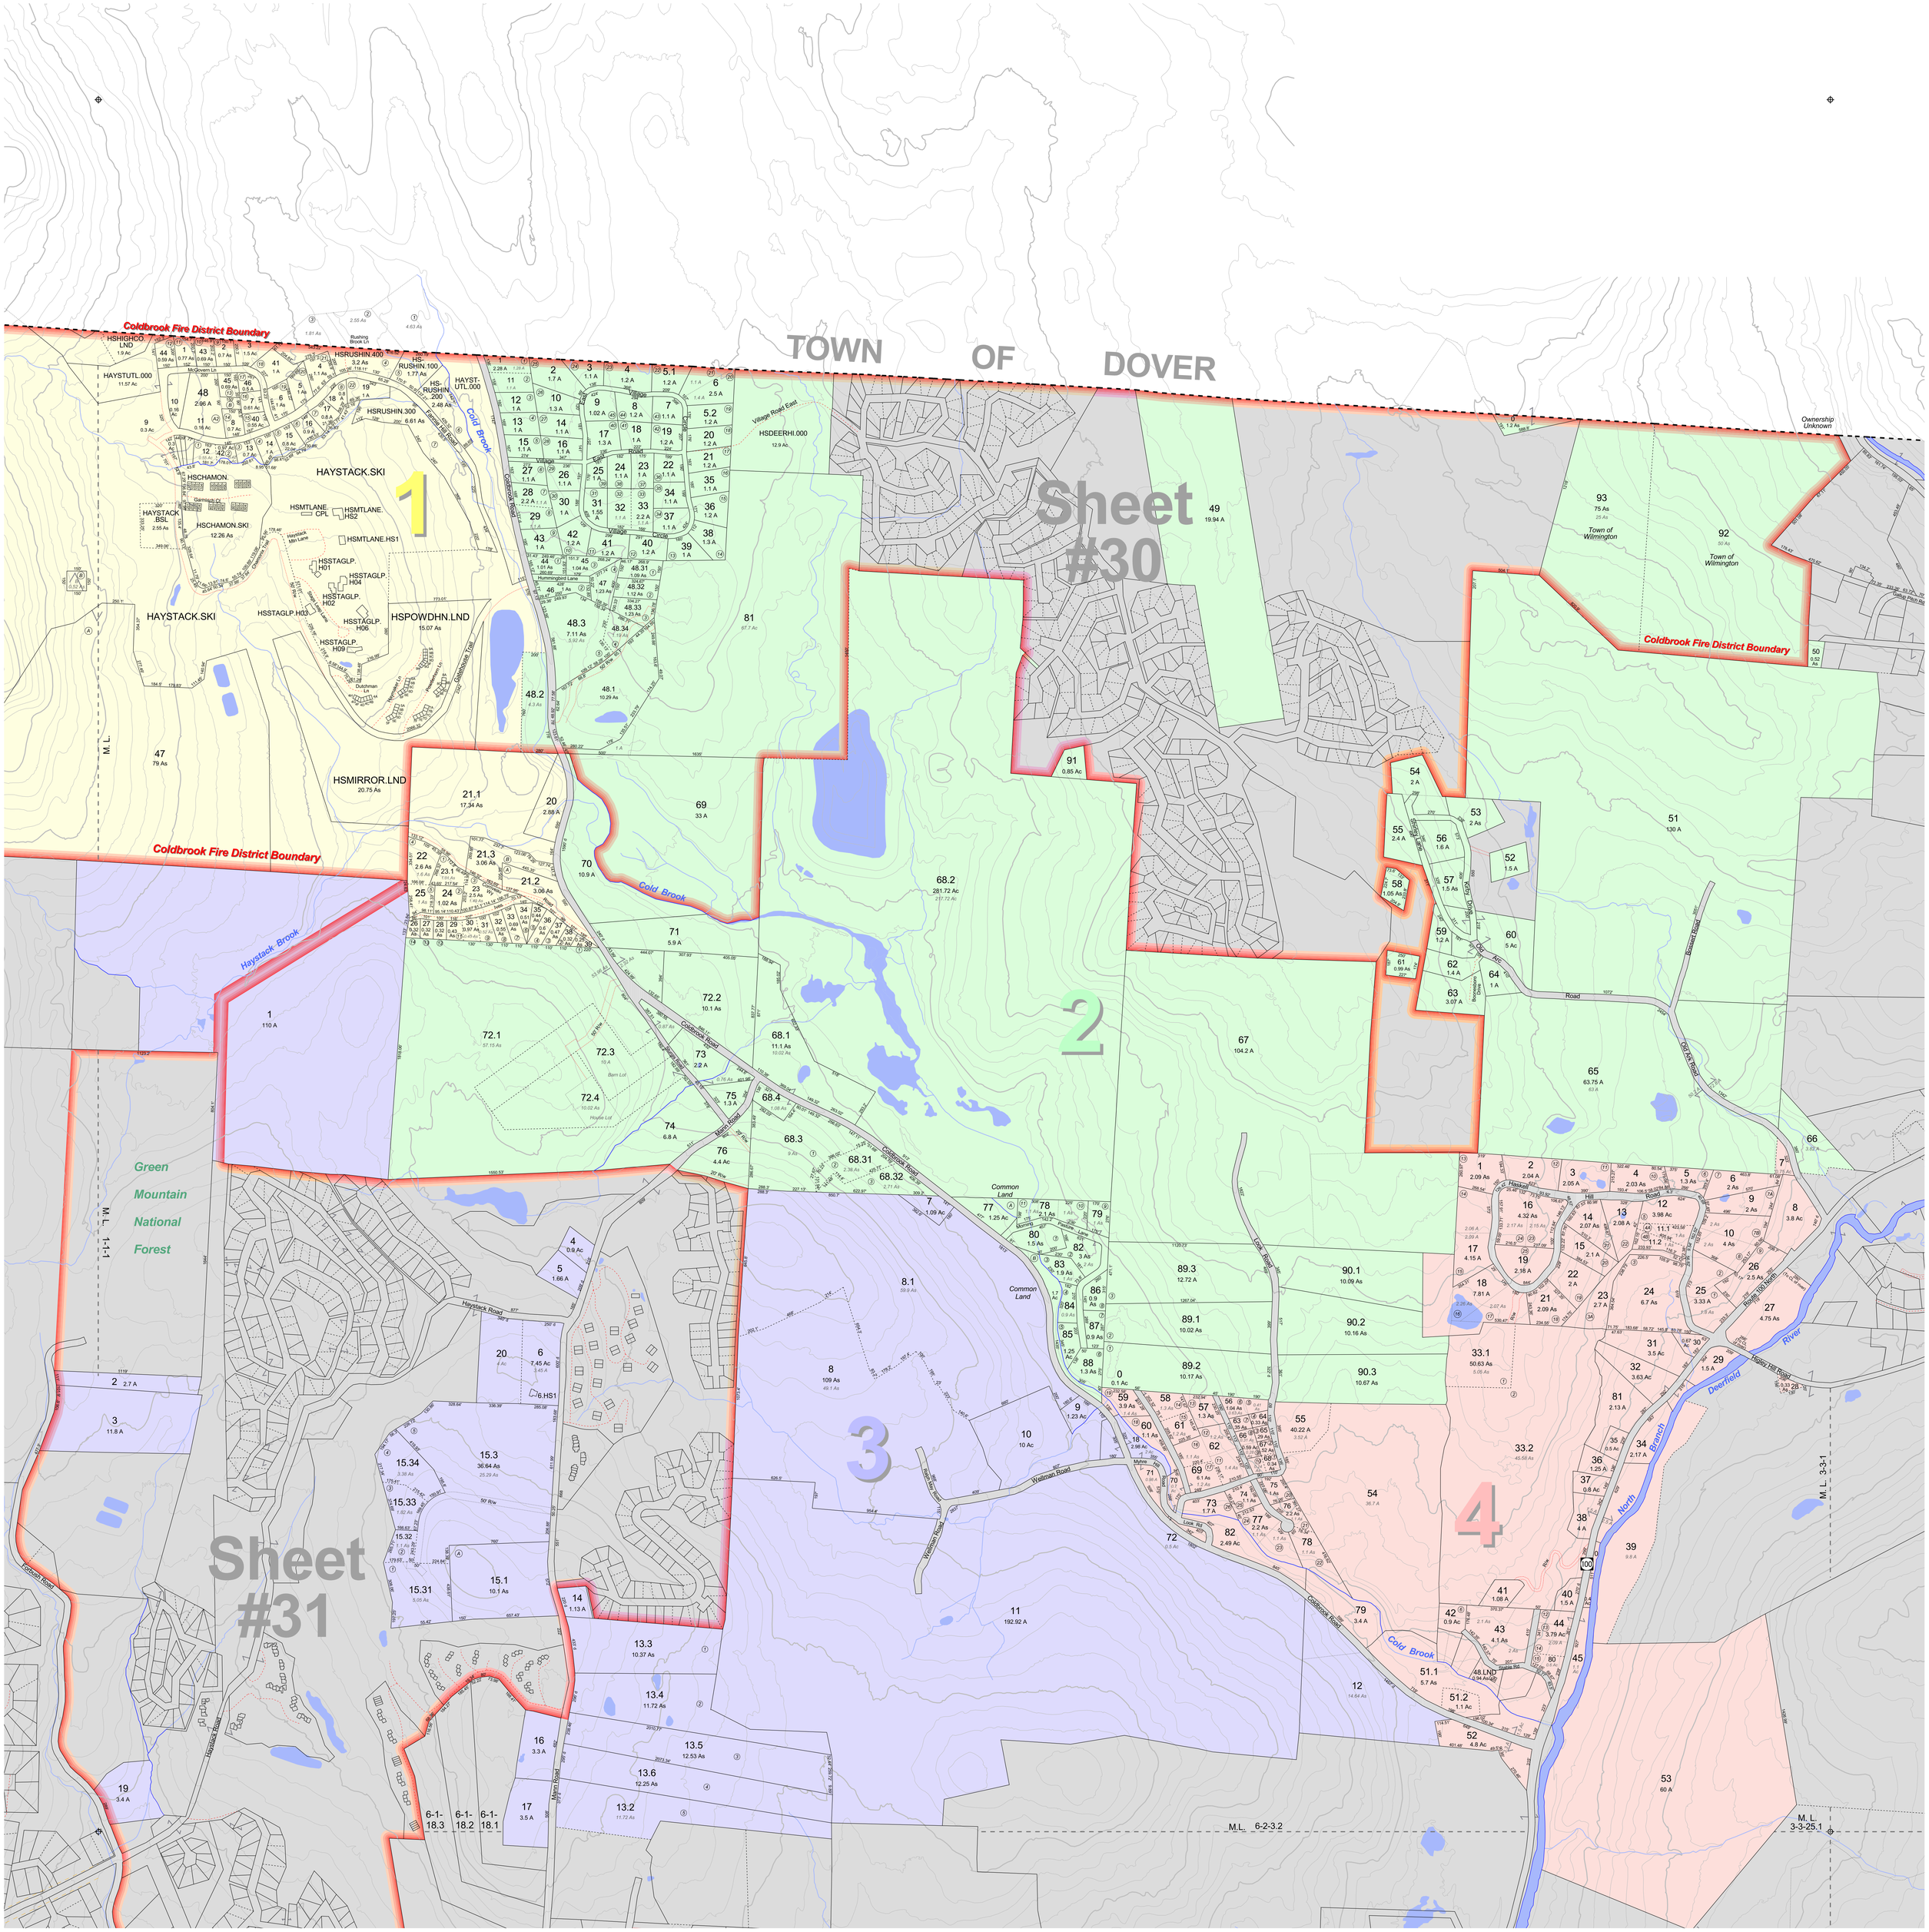

Disclaimer:
Cartographic Technologies, Inc. (CTI) assumes no liability as to the sufficiency, accuracy, or the user's interpretation of the data delineated hereon.

Cartographic Technologies, Inc.
GIS • Mapping • Programming • Training

P.O. Box 992, Putney, VT 05346
cartographictechnologiesinc@gmail.com

Current to April 1 2020 Wilmington, VT

Map Scale 1:5000
1 inch equals 416.7 feet
1/2 inch square equals 1 acre

This map is for assessment purposes only. It is not to be used for description, conveyance, or determination of legal title.

0 500 1000 1500 2000 2500 Feet
0 0.1 0.2 0.3 0.4 0.5 Miles
0 100 200 300 400 500 600 700 800 Meters

Acreage
A Deeded
Ac Calculated
As Surveyed

Block Number
42 Parcel Number
5 As Active Parcel Acreage
5 As Lot/Inactive Parcel Acreage
1 Sublot Number
Ortho Sheet Corners
Brooks & Streams
Parcel Lines
Parcel Line - Common Ownership
Lot Subdivision
Land Hook (Common Ownership)
Private Right-of-Way
Private Road
Town Line
Match Line
20' Contour

N W E S

Map Sheet
#2
OrthoPhoto Sheet
124044
Wilmington North